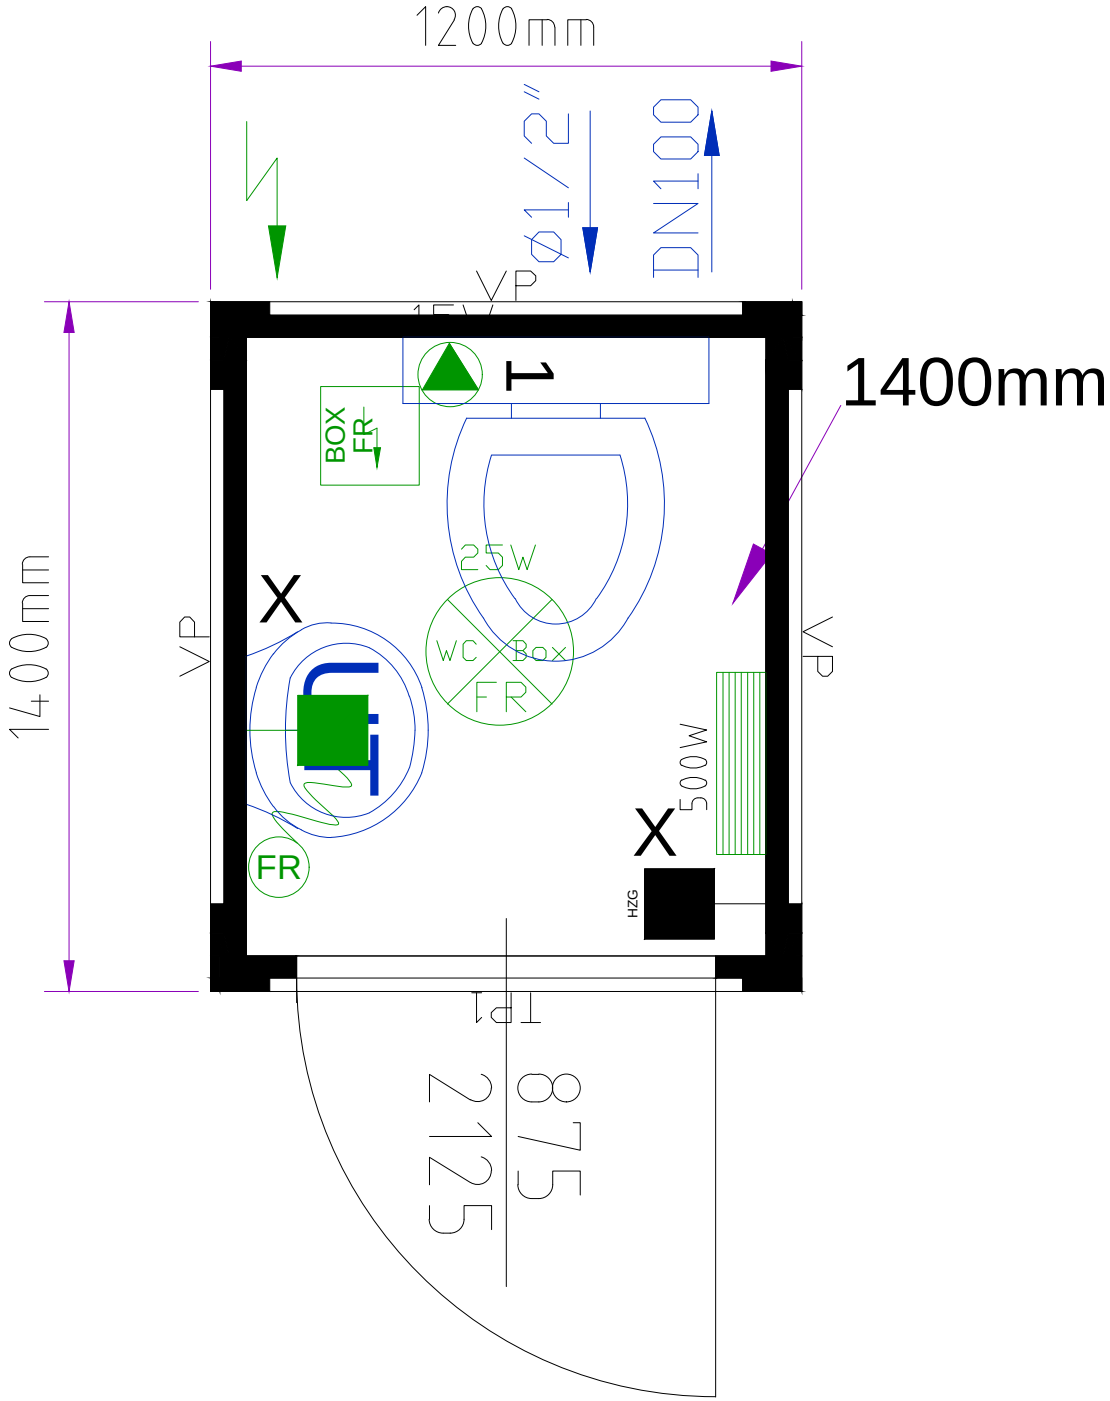

Modular building consisting of:
cabins: 05'
internal height: 2200mm
colour: R: RAL 7035 P: RAL 7035

electric: GB (230V/32A/3 poles)

internal finish: white

X.... elektr. Geräte über Gerätedose angeschlossen
(electrical itends connected through spurs)

totra pipework (GB)

floor insulation: 60 mm mineral wool
wall insulation: 45mm PU
roof insulation: 160 mm mineral wool

05wc-7035.dwg

GREENWELL cabins